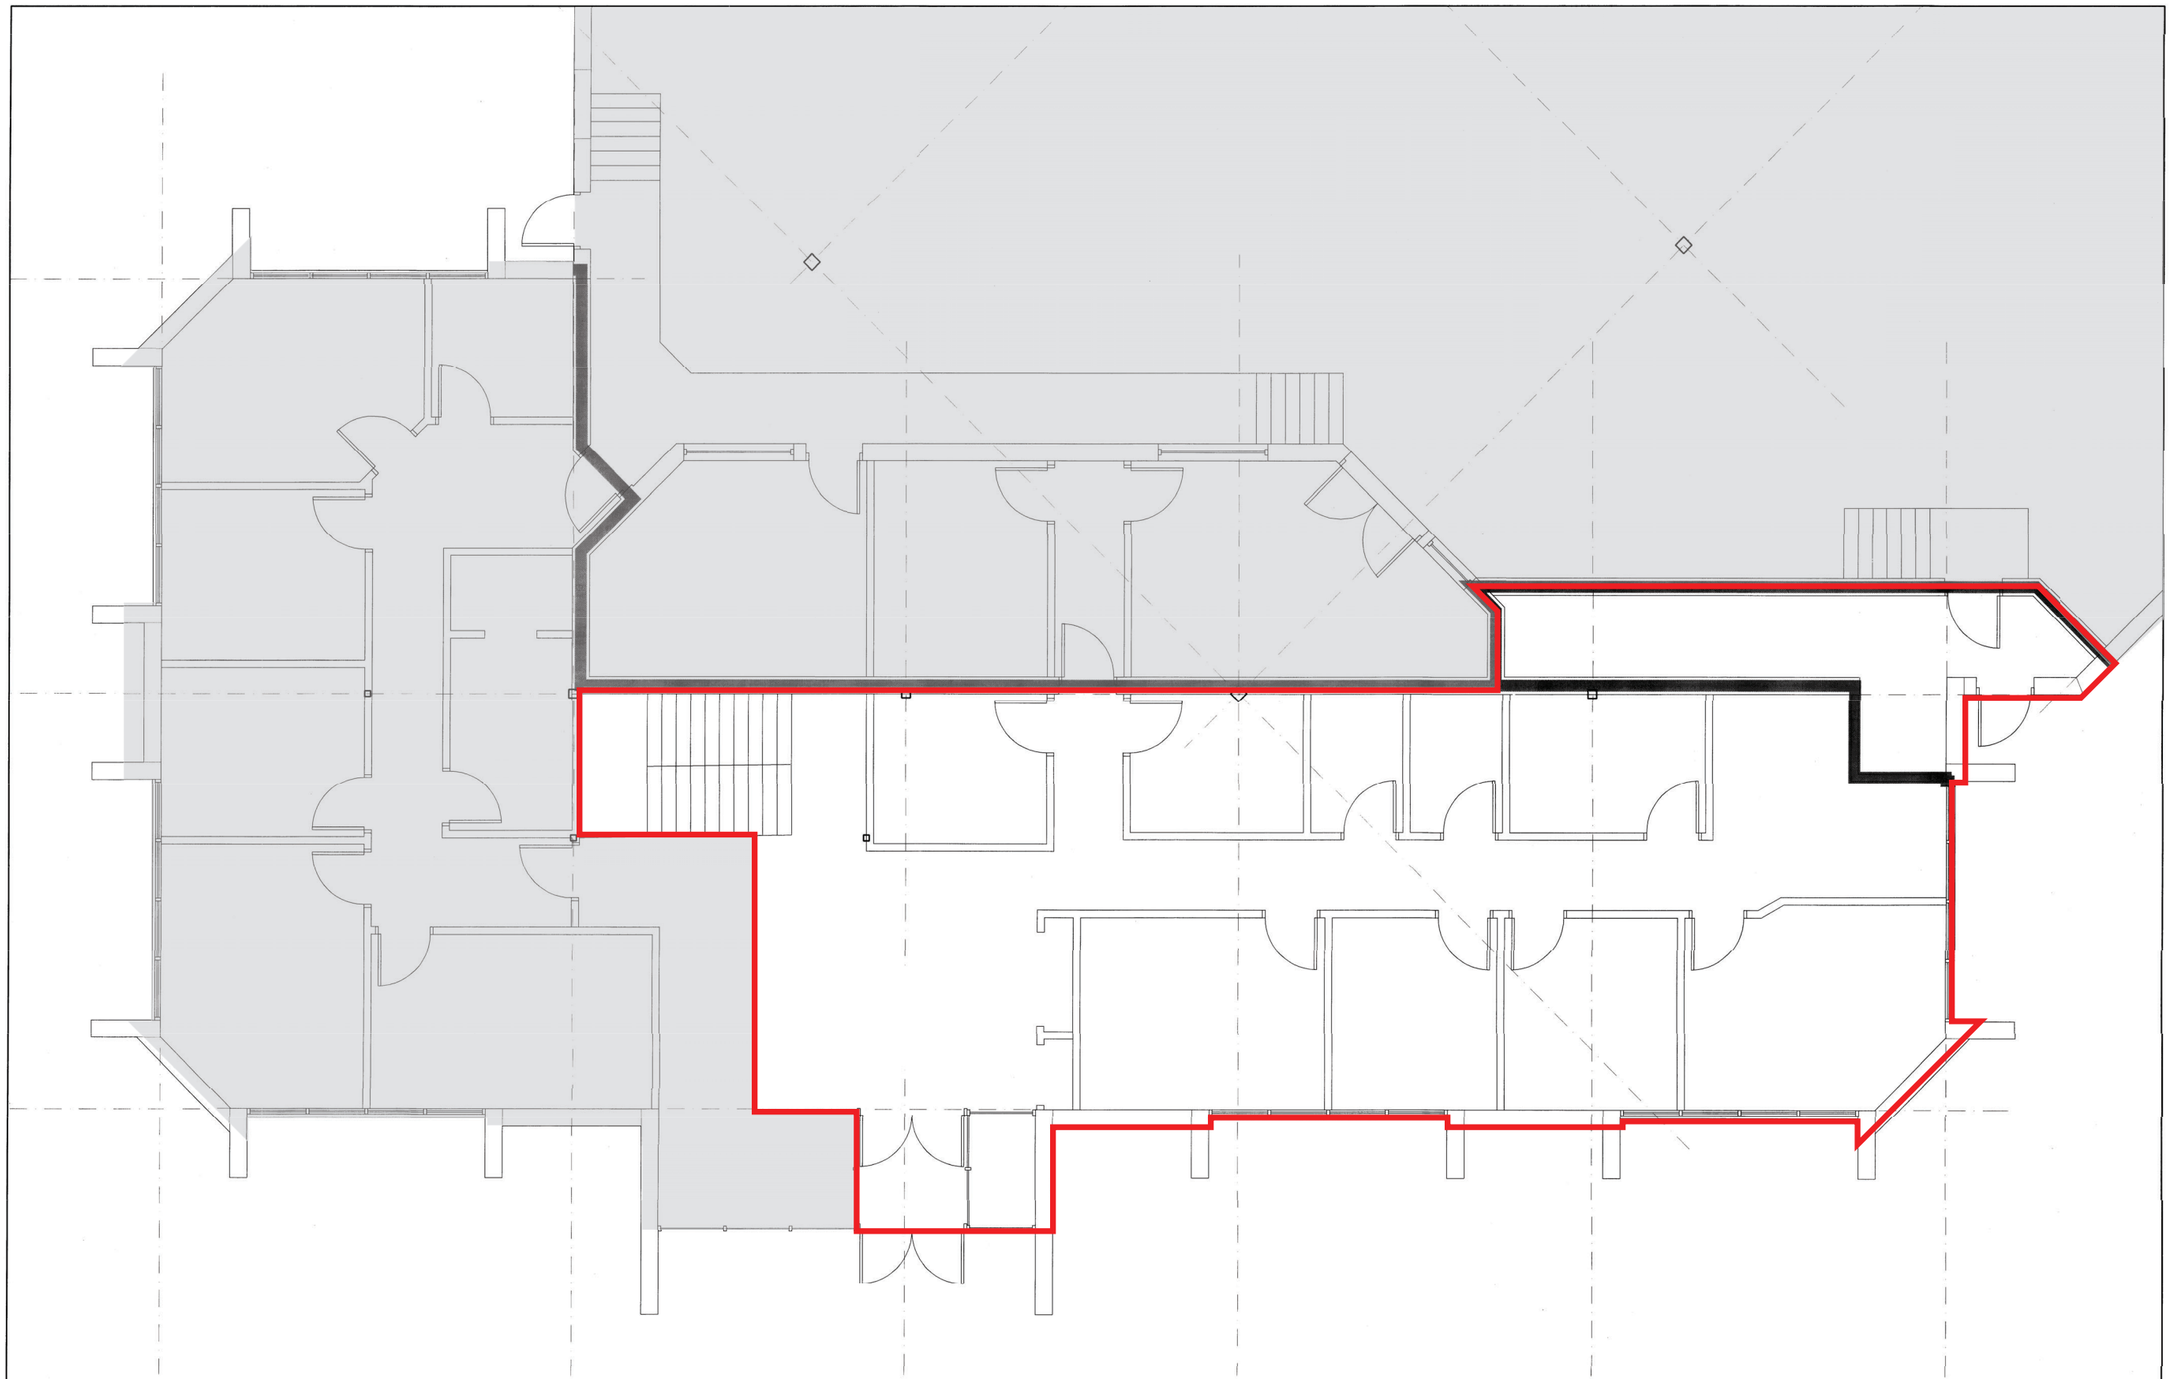

1 / A-2.2 LOWER LEVEL OFFICE FLOOR PLAN
SCALE: 1/4" = 1'-0"

finn daniels ARCHITECTS
2145 Ford Parkway, Suite 201
Saint Paul, Minnesota 55116
651.690.5525 Fax 690.5545
www.finn-daniels.com

EFH &
2989 West County Road 42
Suite 206
Burnsville, Minnesota 55306
(952) 890-6450

I hereby certify that this plan, specification, or report was prepared by me or under my direct supervision and that I am a duly Licensed Architect in the state of _____

Typed Name

Registration Number _____ Date

COUNTY RD. 42 & BURNSVILLE PARKWAY
BURNSVILLE, MN

Project No.: 04009
Date: 02.19.2004
Drawn By: PMW
Checked By: SAW
Revisions:

Sheet Title:

FLOOR PLAN

A-2.2

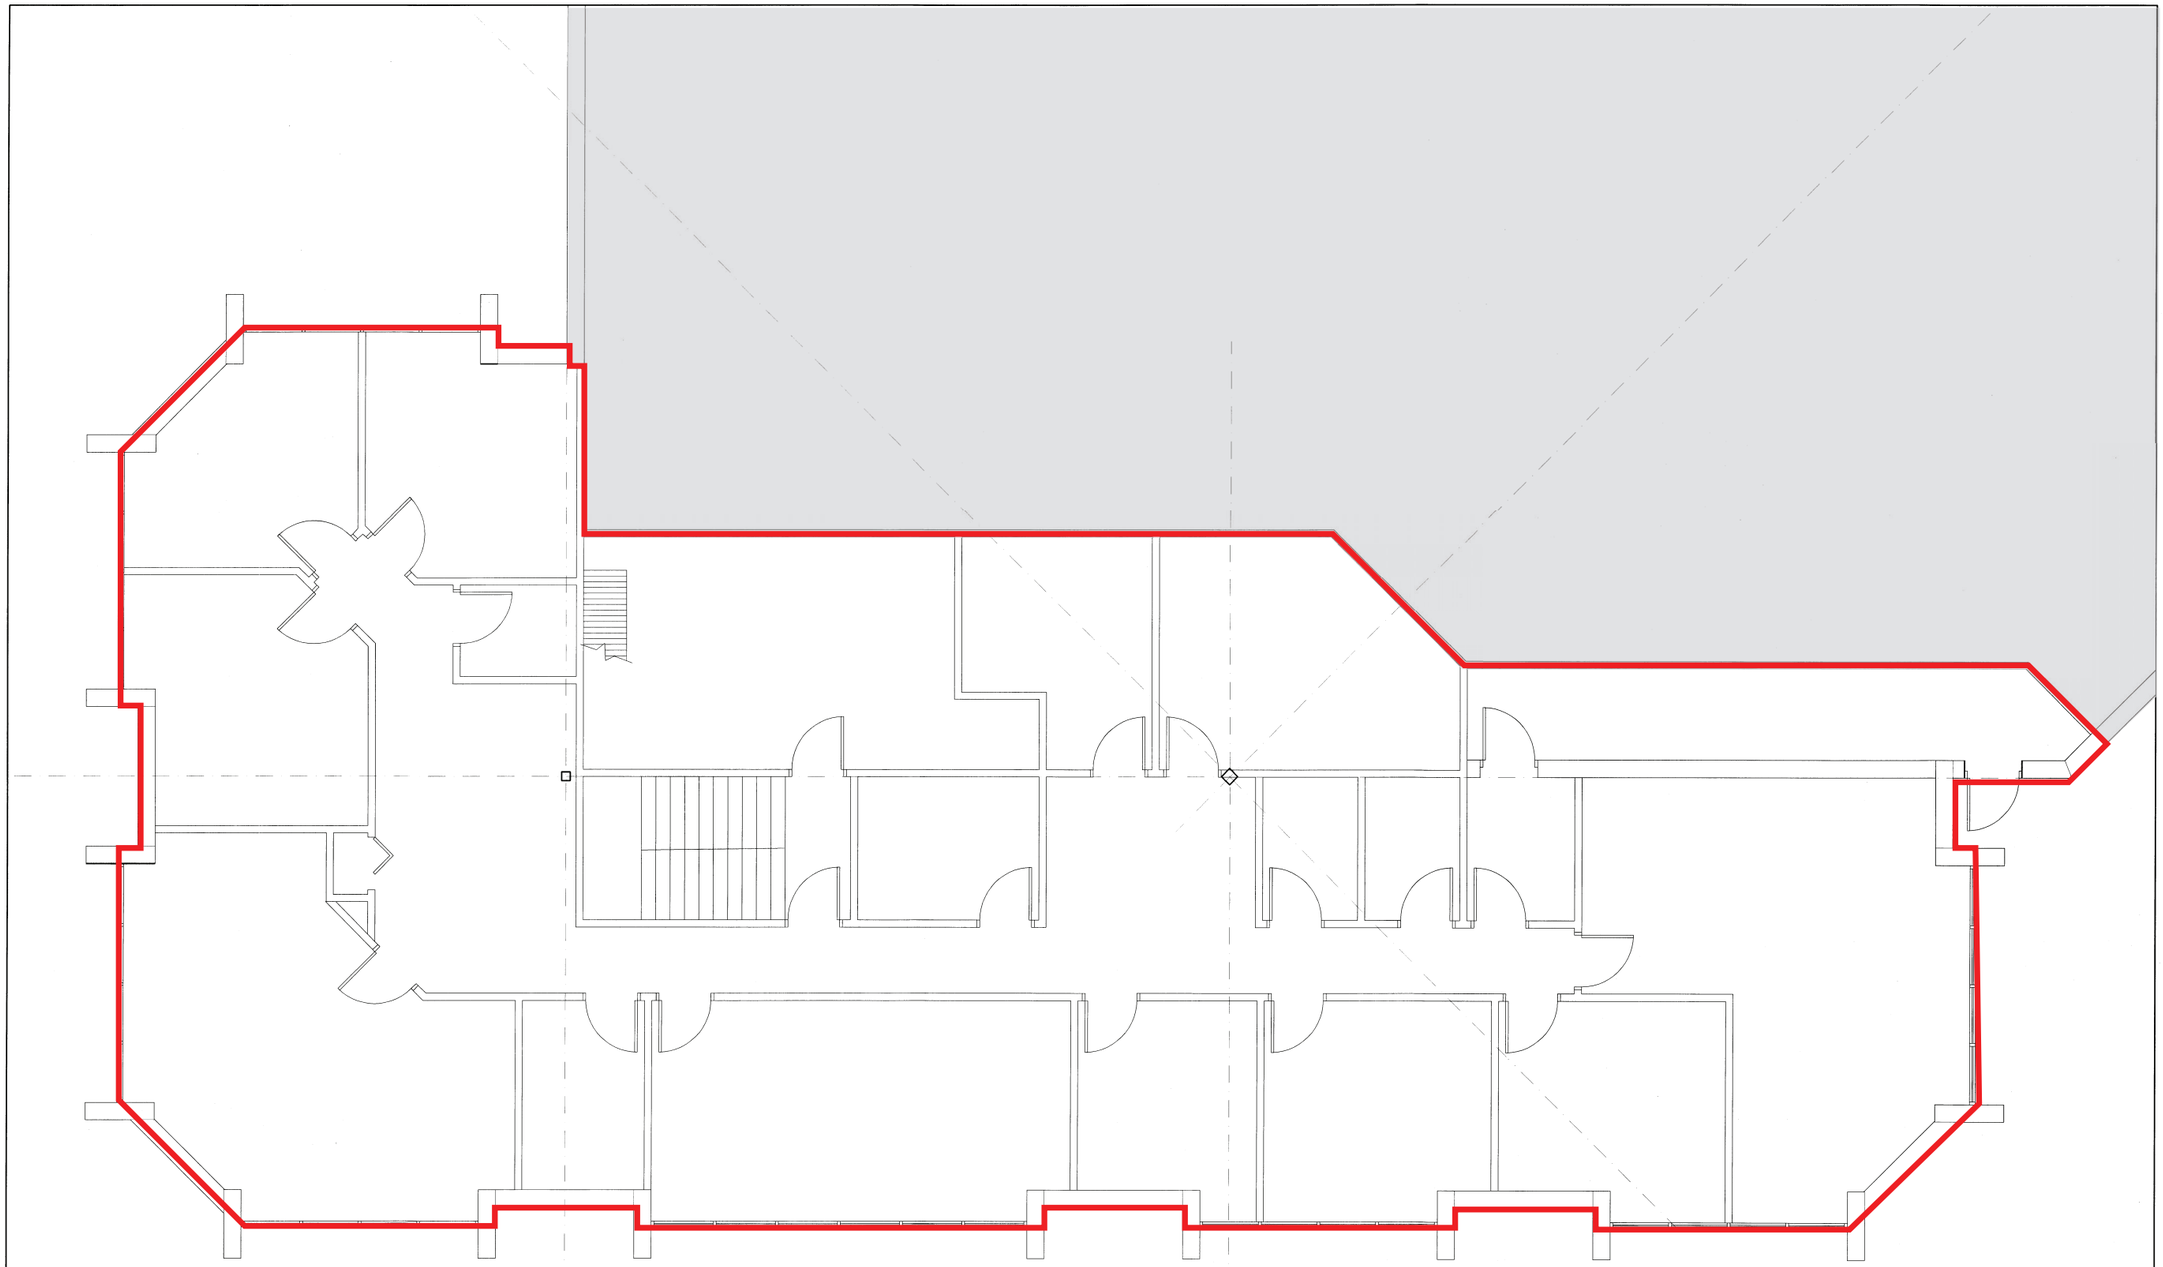

1 A-2.3 UPPER LEVEL OFFICE FLOOR PLAN
SCALE: 1/4" = 1'-0"

finn daniels ARCHITECTS
2145 Ford Parkway, Suite 201
Saint Paul, Minnesota 55116
651.690.5525 Fax 690.5545
www.finn-daniels.com

EFH & Co.
3319 West County Road 42
Suite 200
Burnsville, Minnesota 55306
(952) 890-8450

I hereby certify that this plan, specification or report was prepared by me or under my direct supervision and that I am a duly Licensed Architect in the state of _____

Typed Name _____

Registration Number _____ Date _____

COUNTY RD. 42 & BURNSVILLE PARKWAY
BURNSVILLE, MN

Project No.: 04009
Date: 02.19.2004
Drawn By: PMW
Checked By: SAW
Revisions:

Sheet Title:

FLOOR PLAN

A-2.3