A00	EXTERIOR ELEVATION NOTES
NO.	DESCRIPTION
X1	PROVIDE SNOW STOPS ON ROOF ABOVE ALL DOORS, MINIMUM 2'-0" ON EACH SIDE.
X2	PROVIDE ADDRESS SIGN. NUMBERS TO BE 12" HIGH WITH 1/2" STROKE MIN. VERIFY ADDRESS NUMBER AND LOCATION.
X3	FIRE DEPARTMENT ACCESS BOX, VERIFY FINAL LOCATION WITH CITY.
X4	SIAMESE CONNECTION, SEE MECHANICAL.
X5	HOSE BIBB, SEE MECHANICAL.
X6	EXTERIOR ELECTRICAL CABINET.
X7	TENANT SIGNAGE, BY SEPARATE PERMIT. PROVIDE POWER ON SEPARATE CIRCUIT, TIME CLOCK AND PHOTOEYE.

EXTERIOR ELEVATION KEY NOTES

NO.	BASE MATERIAL	FINISH	COLOR	NOTES
BL	BOLLARD	PAINT	KRUEGER ORANGE	--
DS	DOWNSPOUT	PREFINISHED	KRUEGER ORANGE	NUCOR
FA	METAL FASCIA	PREFINISHED	KRUEGER ORANGE	NUCOR
GM	GUTTER, METAL	PREFINISHED	KRUEGER ORANGE	NUCOR
HM	HOLLOW METAL DOOR	PAINT	SLATE GREY	--
MPG	2 1/2" INSULATED METAL PANEL	PREFINISHED	SLATE GREY	KINGSPAN SHADOWLINE PROFILE
MPW	2 1/2" INSULATED METAL PANEL	PREFINISHED	SNOW WHITE	KINGSPAN SHADOWLINE PROFILE
OH	OVERHEAD DOOR	PREFINISHED	WHITE	--
RF	ROOF, METAL	PREFINISHED	GALVALUME	NUCOR
TC	TRIM, BUIDING CORNER	PREFINISHED	KRUEGER ORANGE	NUCOR
TD	TRIM, HOLLOW METAL DOOR	PREFINISHED	SLATE GREY	NUCOR
TO	TRIM, OVERHEAD DOOR	PREFINISHED	SLATE GREY	NUCOR
TW	TRIM, WINDOW	PREFINISHED	SLATE GREY	NUCOR
VW	VINYL WINDOW	PREFINISHED	SNOW WHITE	GERKIN
WP	WALL PACK LIGHT FIXTURE	PREFINISHED	WHITE	--

*** VERIFY ALL COLOR SELECTIONS WITH OWNER PRIOR TO ORDERING OF MATERIALS.**

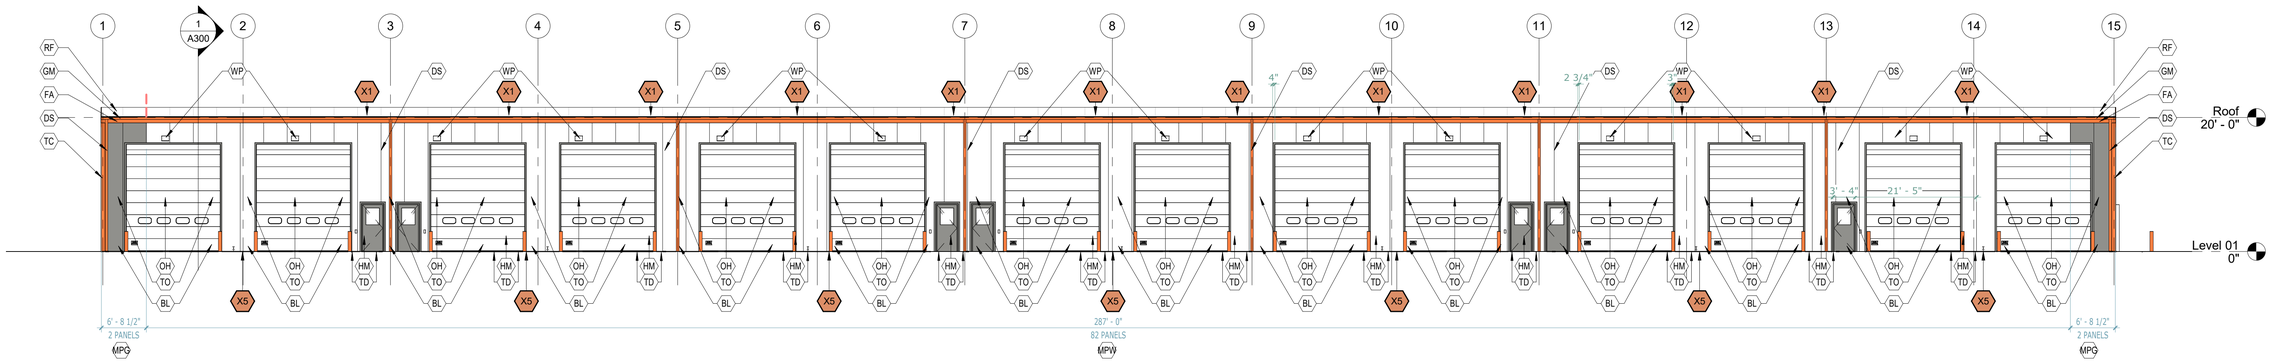

1 ELEVATION - WEST
3/32" = 1'-0"

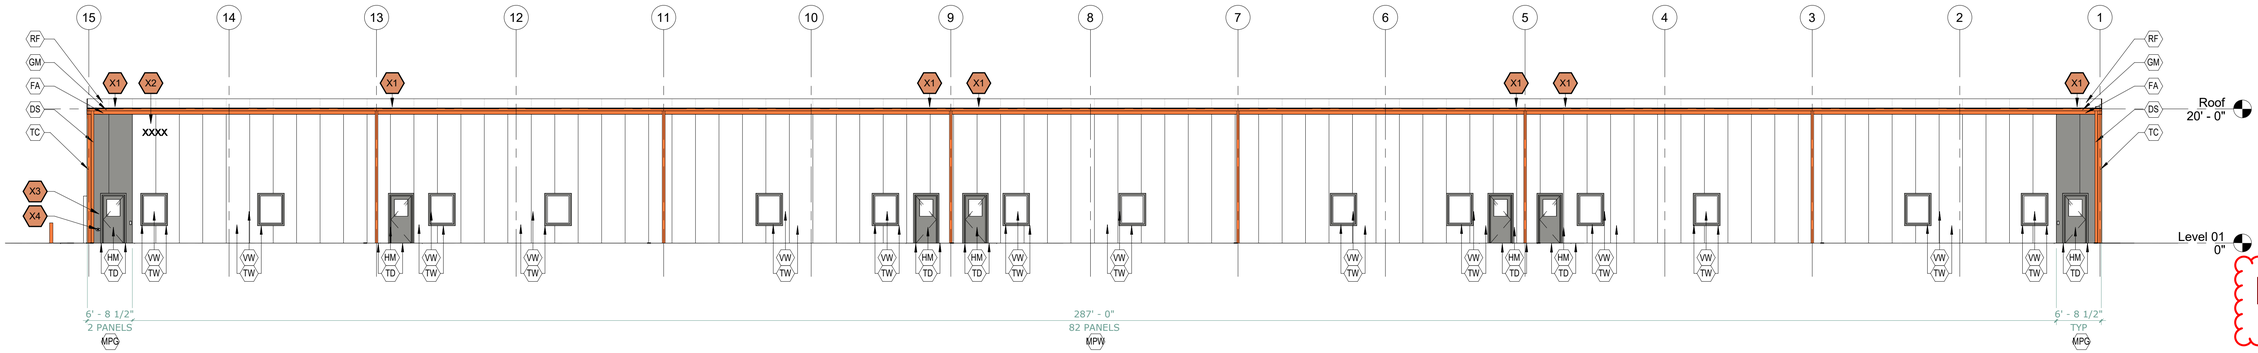

2 ELEVATION - EAST
3/32" = 1'-0"

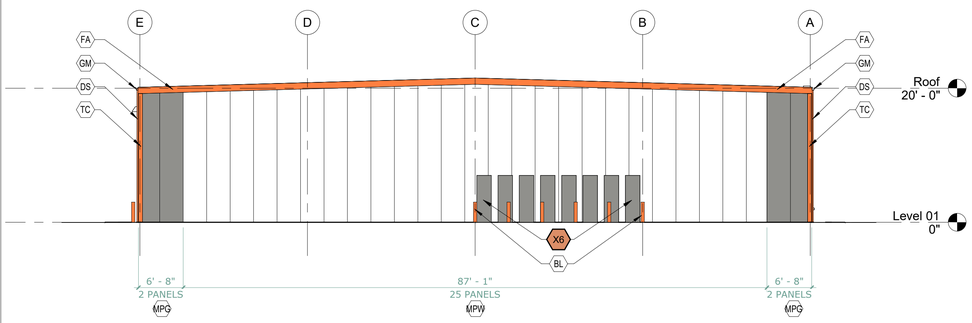

3 ELEVATION - SOUTH
3/32" = 1'-0"

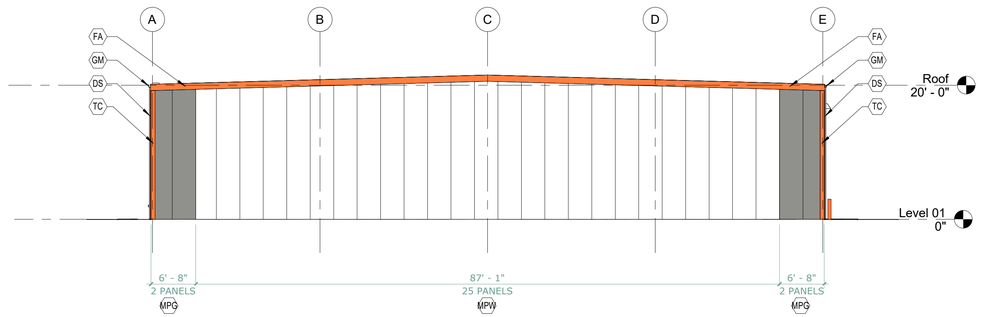

4 ELEVATION - NORTH
3/32" = 1'-0"

PLANFORCE
ARCHITECTURE + DESIGN

811 Glenwood Avenue
Suite 390
Minneapolis, Minnesota

952.541.9969

planforcegroup.com

Krueger 2

7577 175th St E
Prior Lake, MN 55372

MESENBRINK CONSTRUCTION & ENGINEERING
BUILDERS & DEVELOPERS
Built Like We Own It

I hereby certify that this plan was prepared by me or under my direct supervision and that I am a duly

Preliminary
03/13/2024

Project Contact :
Phone Number : 952-541-9969

PERMIT SUBMISSION:
02-29-24

NO.	REVISION #	DATE
1	Revision #1	03-11-24

EXTERIOR ELEVATIONS

PROJECT 24012_2401
DRAWN CLB
CHECKED RAS

A200