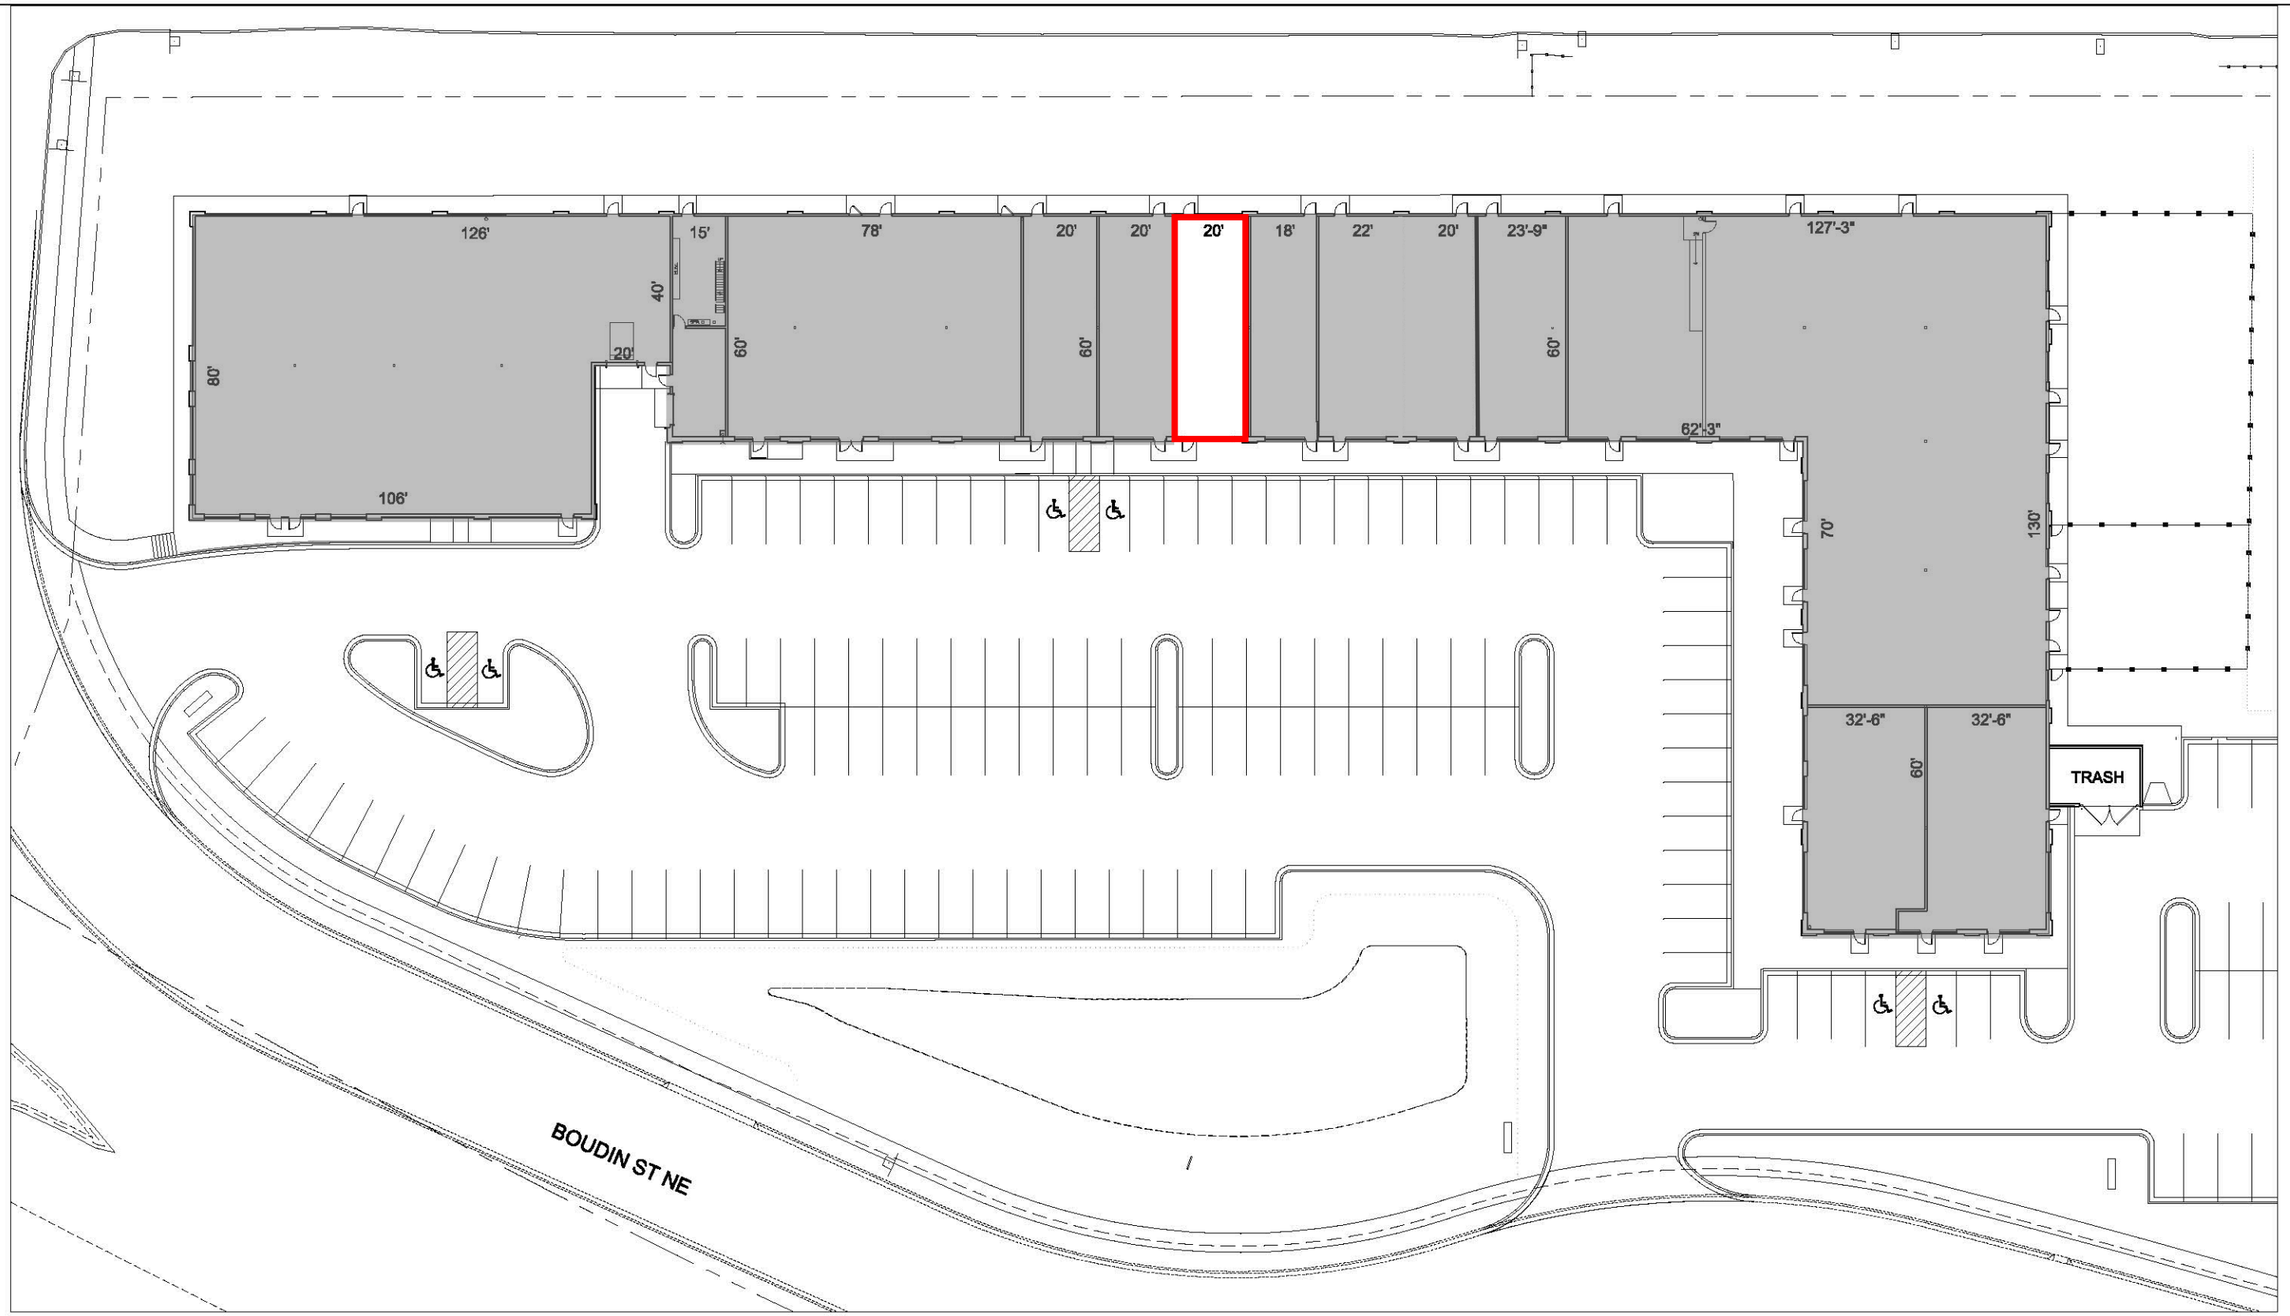

ARCHITECTURAL
CONSORTIUM L.L.C.
901 North 3rd Street
Minneapolis, MN 55401
612-436-4030
Fax 612-692-9960

BOUDIN CROSSINGS

PRIOR LAKE, MN

FLOOR PLAN

PROJECT NUMBER:	08-1036-01
ISSUED DATE:	10-18-11
DRAWN BY:	BL
CHECKED BY:	KA

A1

Architectural Consortium, L.L.C. 2011